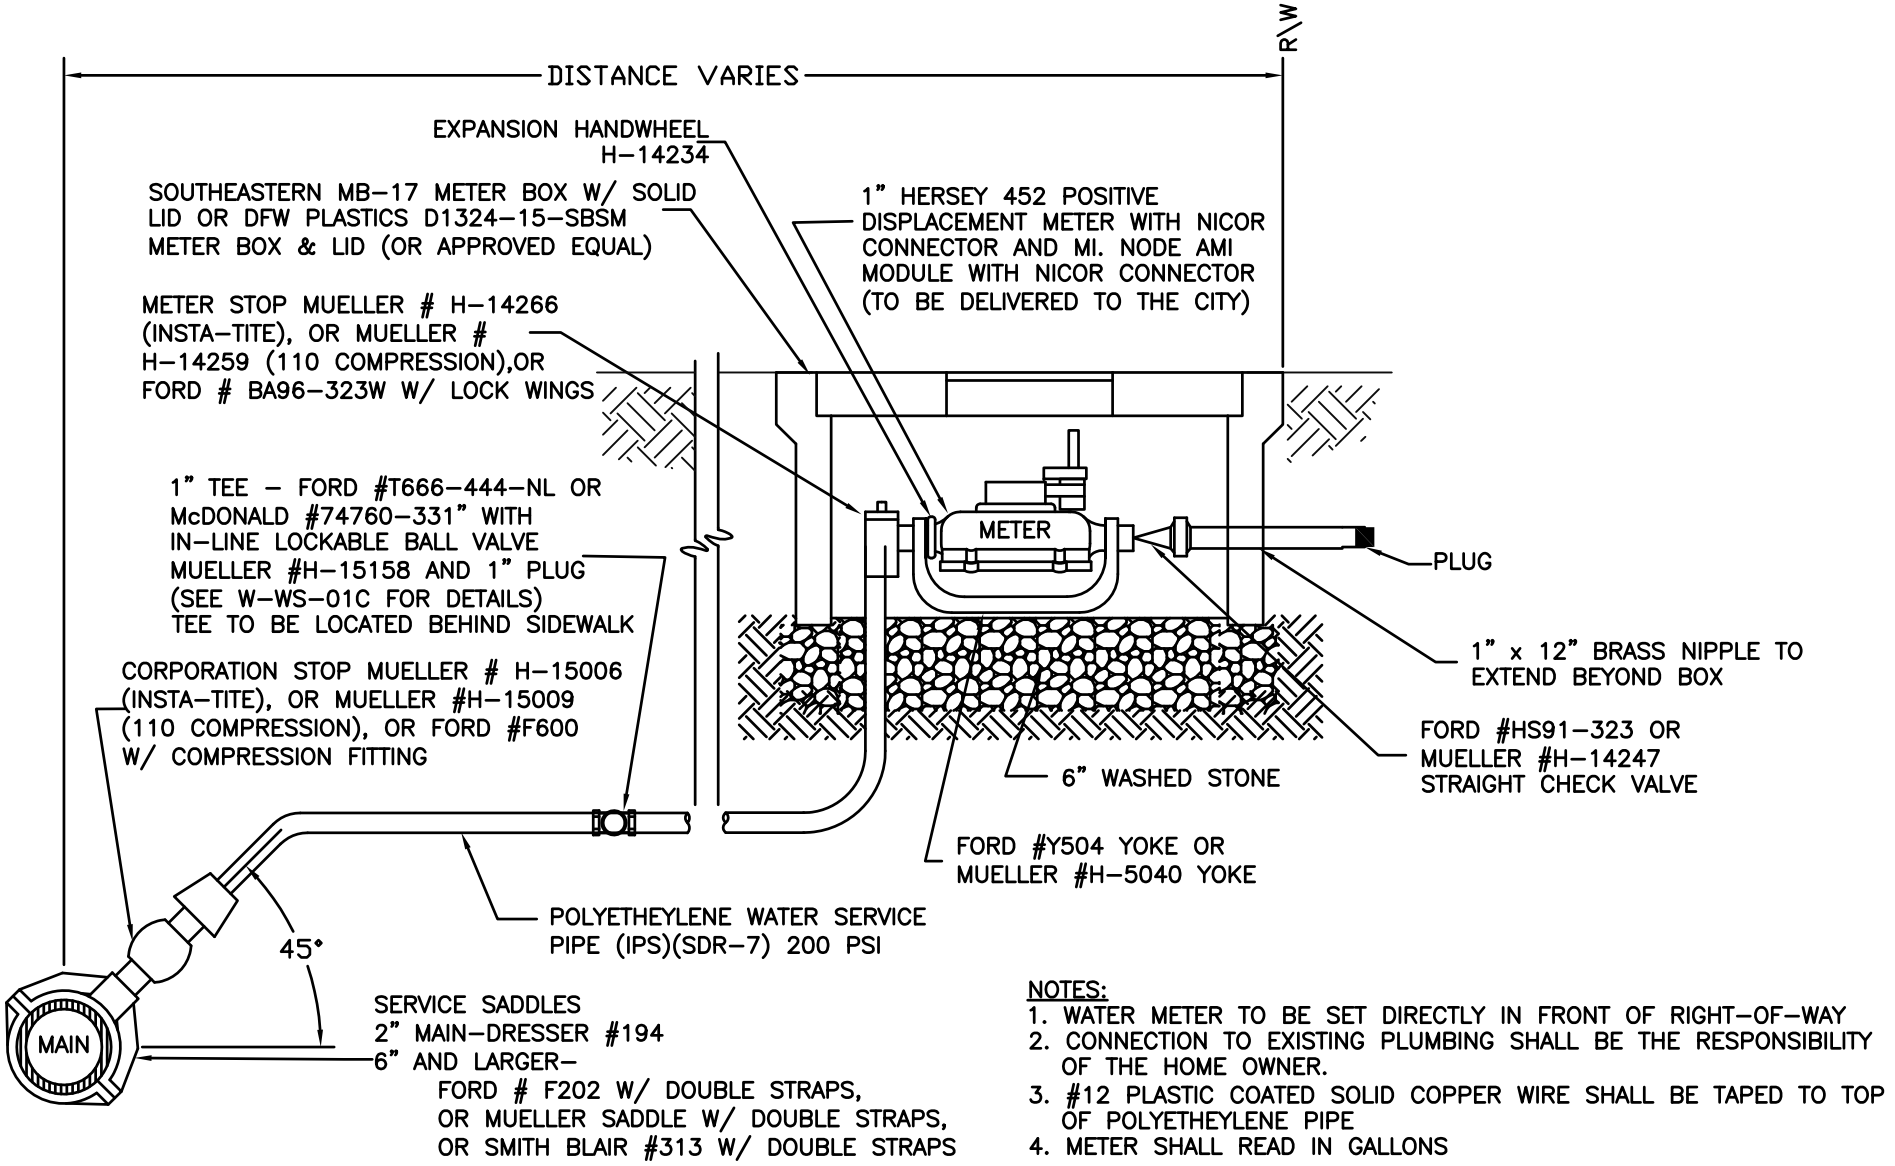

NOTES:

1. WATER METER TO BE SET DIRECTLY IN FRONT OF RIGHT-OF-WAY
2. CONNECTION TO EXISTING PLUMBING SHALL BE THE RESPONSIBILITY OF THE HOME OWNER.
3. #12 PLASTIC COATED SOLID COPPER WIRE SHALL BE TAPED TO TOP OF POLYETHEYLENE PIPE
4. METER SHALL READ IN GALLONS

KANNAPOLIS Public Works

WATER SERVICE
1" WATER METER CONNECTION WITH 1" TEE FOR IRRIGATION CONNECTION

DATE: FEB 2 2015

W-WS-01B