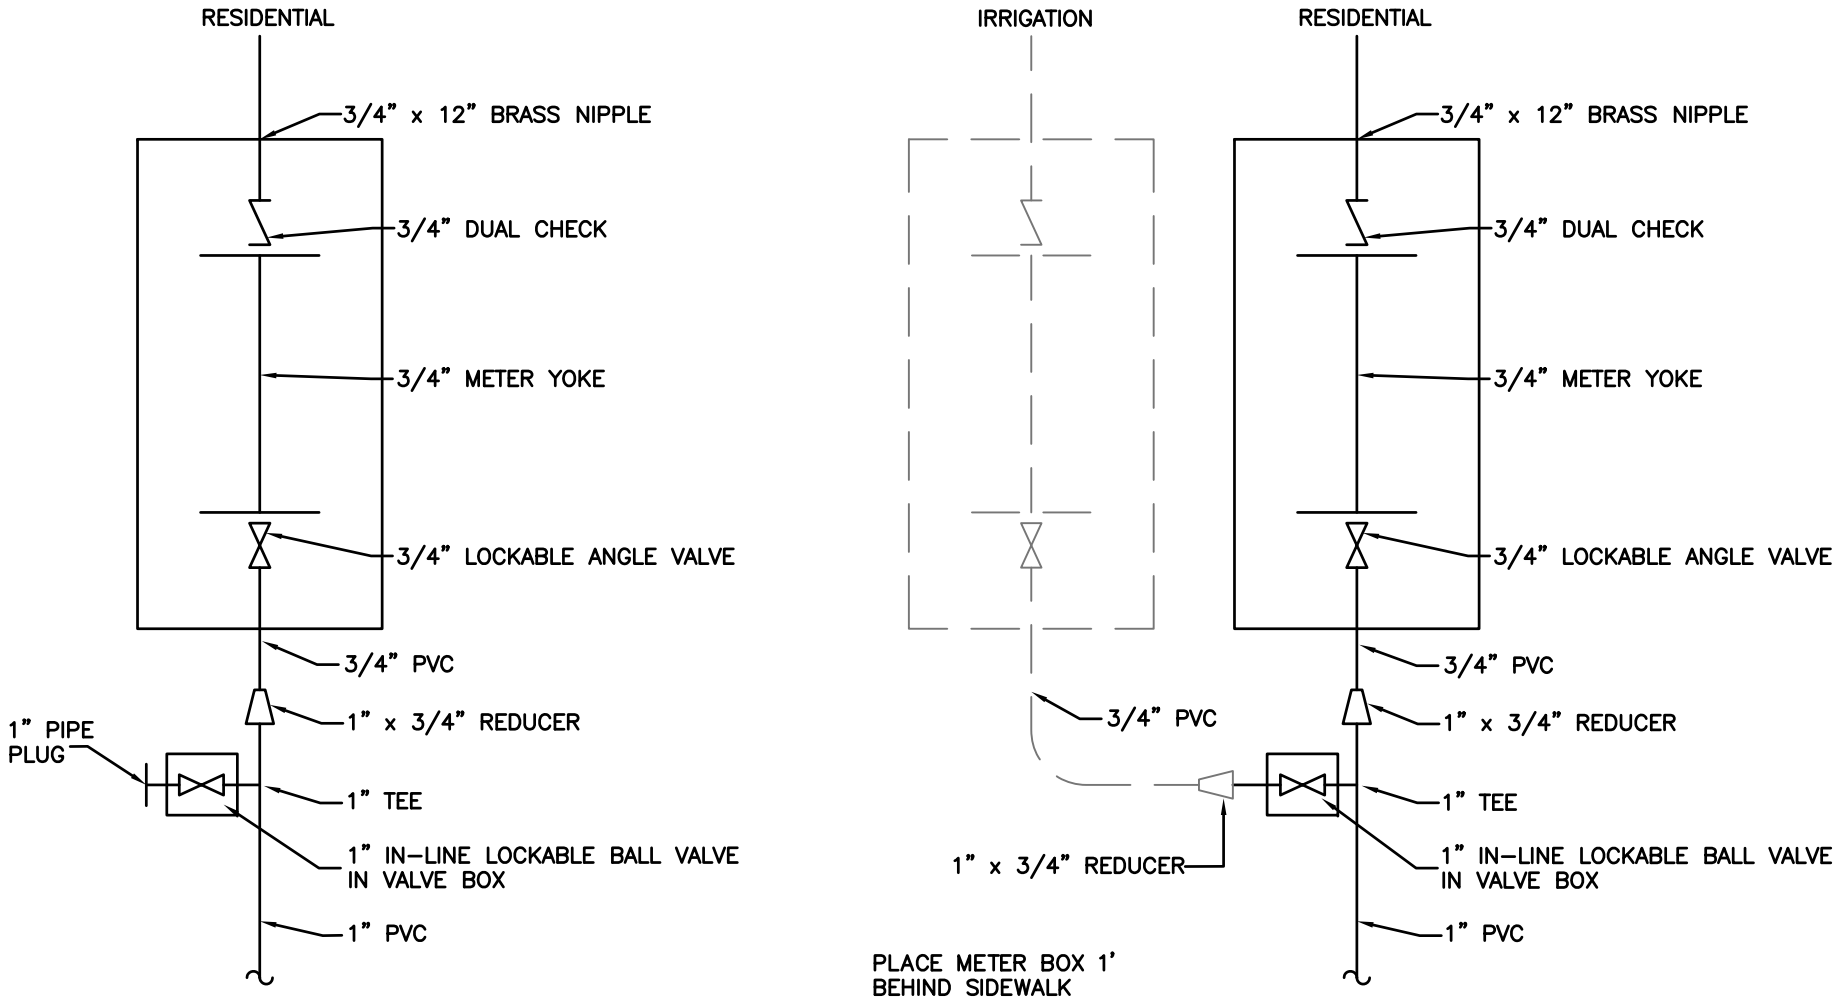

KANNAPOLIS Public Works

WATER SERVICE

¾" WATER METER CONNECTION WITH 1" TEE FOR IRRIGATION CONNECTION

DATE: FEB 2, 2015

W-WS-01C