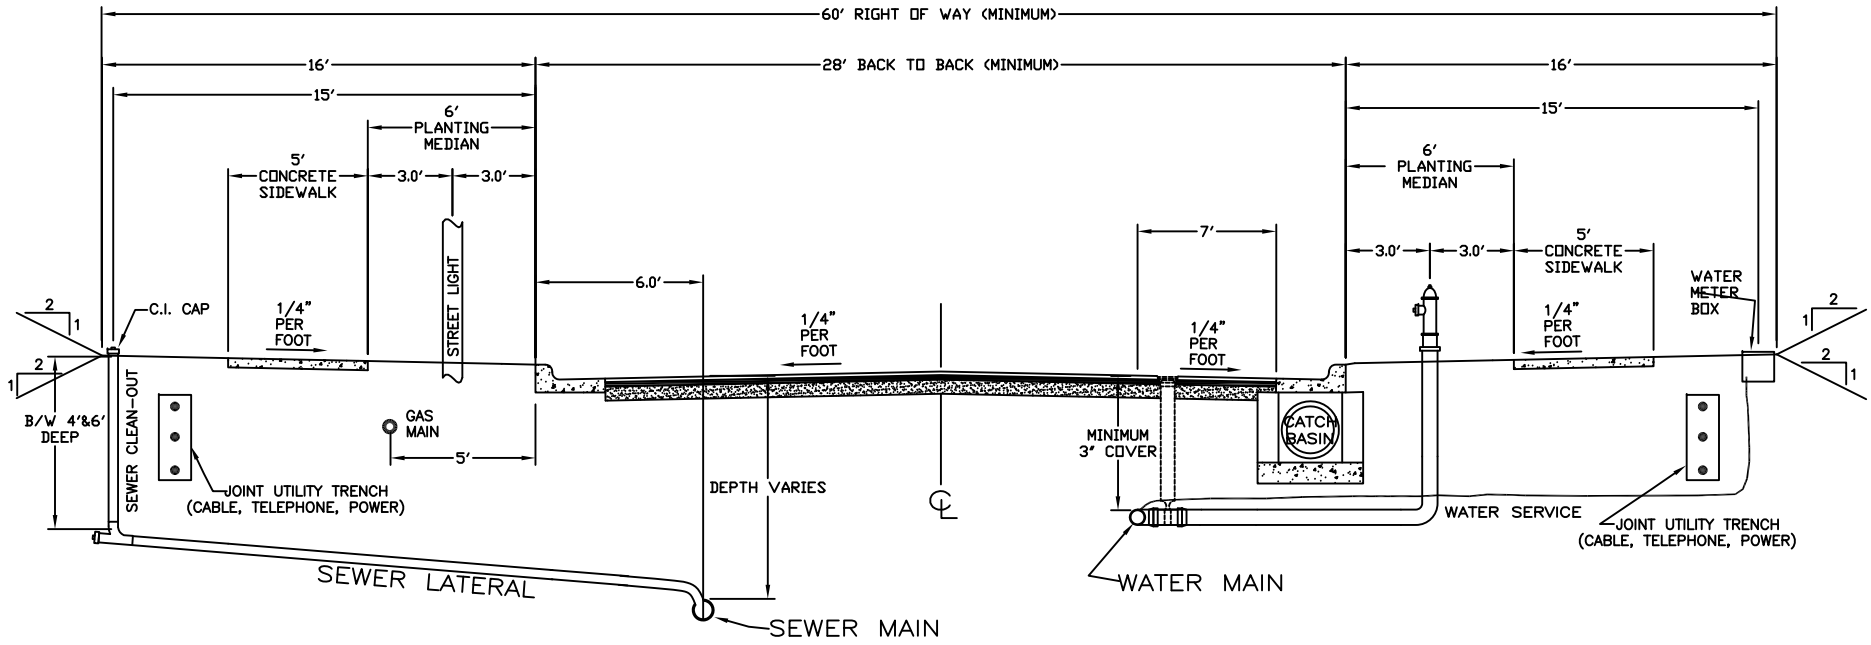

WATER AND SEWER MAY BE REVERSED FROM LOCATION SHOWN ABOVE.

KANNAPOLIS PUBLIC WORKS

TYPICAL SECTION
TYPICAL UTILITY LAYOUT

DATE: 06 JAN 09

U-TS-01