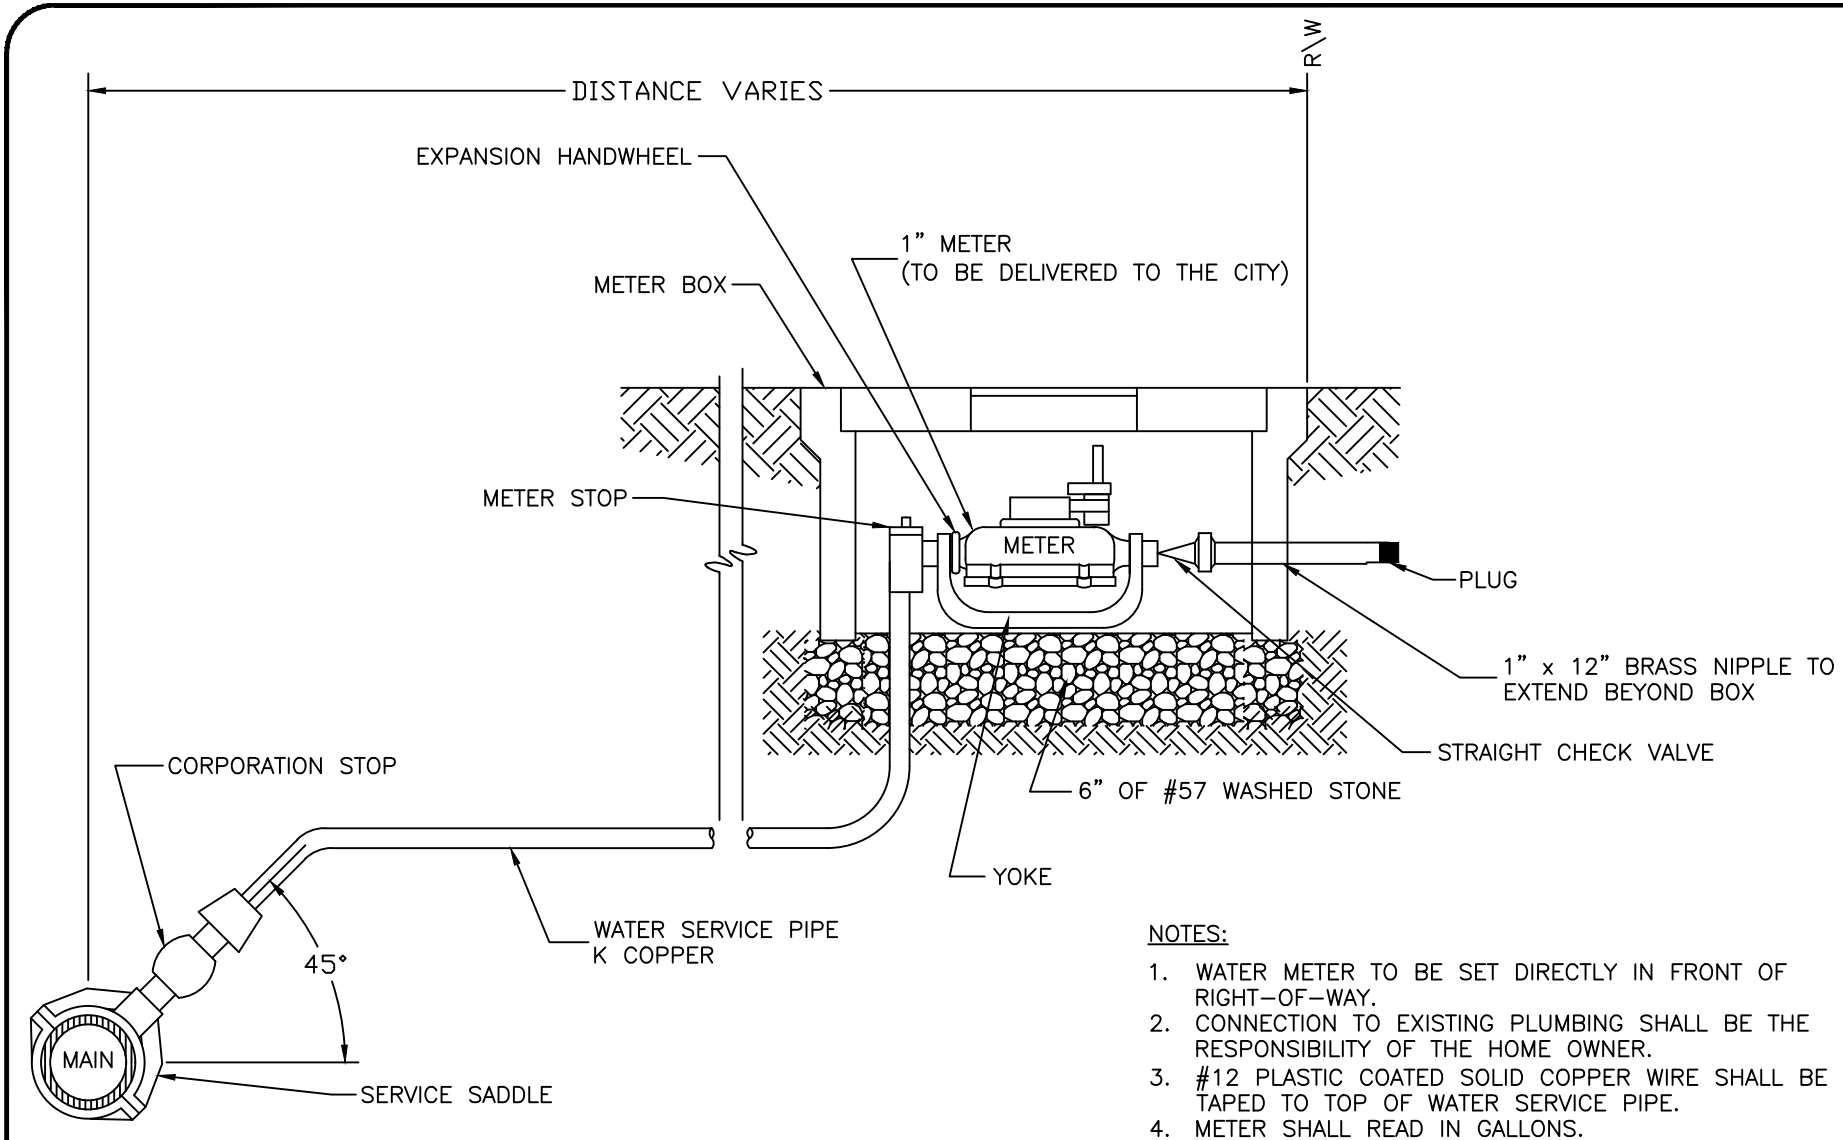

NOTES:

1. WATER METER TO BE SET DIRECTLY IN FRONT OF RIGHT-OF-WAY.
2. CONNECTION TO EXISTING PLUMBING SHALL BE THE RESPONSIBILITY OF THE HOME OWNER.
3. #12 PLASTIC COATED SOLID COPPER WIRE SHALL BE TAPED TO TOP OF WATER SERVICE PIPE.
4. METER SHALL READ IN GALLONS.
5. SEE CITY OF KANNAPOLIS LAND DEVELOPMENT STANDARDS MANUAL APPENDIX B FOR LIST OF APPROVED PRODUCTS.

NOT TO SCALE

KANNAPOLIS Engineering

WATER SERVICE DETAIL
1" WATER METER CONNECTION

JANUARY 2025